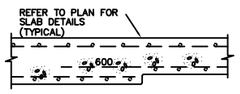

SLAB SETDOWN DETAIL#1

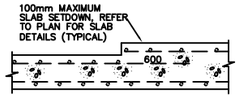

SLAB SETDOWN DETAIL#2

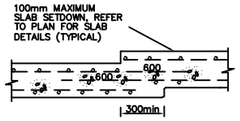

SLAB SETDOWN DETAIL#3

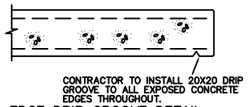

EDGE DRIP GROOVE DETAIL.

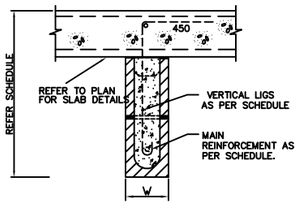

STANDARD BOND BEAM DETAIL #1

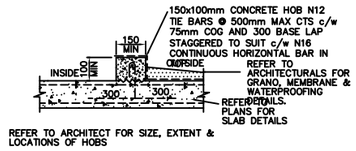

TYPICAL HOB/SLAB DETAIL

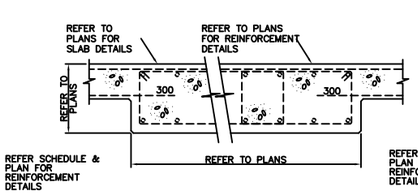

BEAM SECTION #1

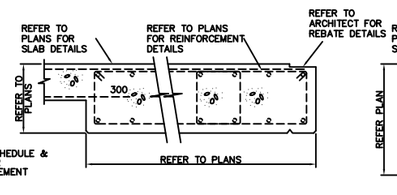

BEAM SECTION #4

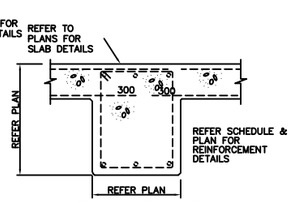

BEAM SECTION #3

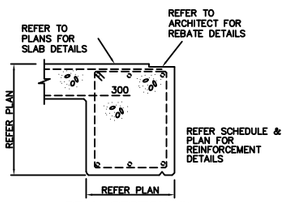

BEAM SECTION #4

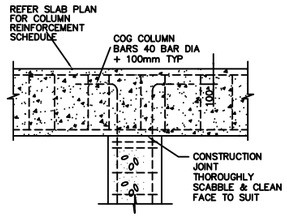

COLUMN HEAD DETAIL

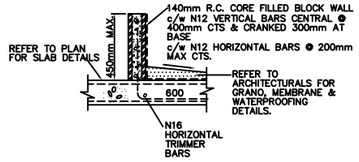

PLANTER BOX DETAIL

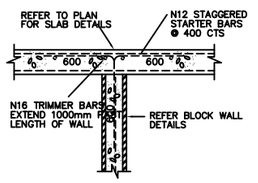

BLOCK UNDER/SLAB DETAIL

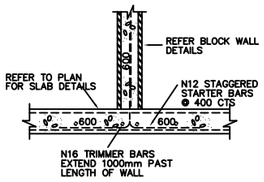

BLOCK OVER/SLAB DETAIL

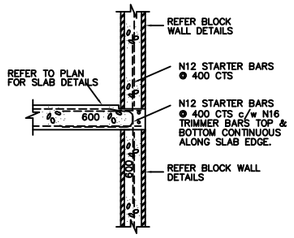

BLOCK/SLAB EDGE DETAIL#1

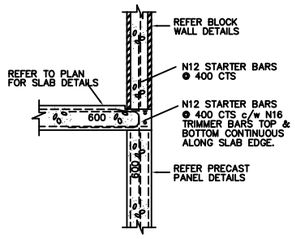

BLOCK/PRECAST/SLAB EDGE DETAIL

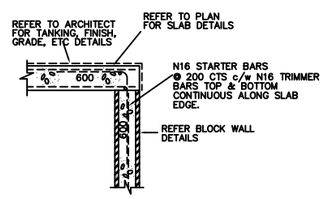

BLOCK/SLAB EDGE DETAIL#2

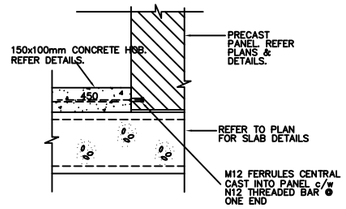

HOB/PRECAST WALL DETAIL

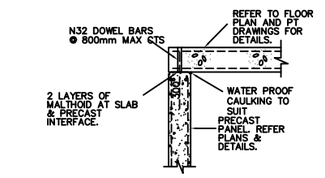

SLAB/PRECAST DETAIL#1

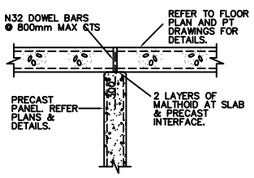

SLAB/PRECAST DETAIL#2

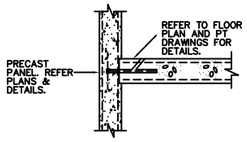

SLAB/PRECAST DETAIL#2

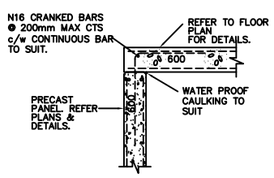

SLAB/PRECAST DETAIL#1

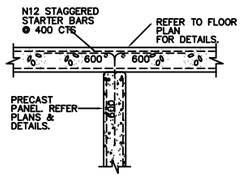

SLAB/PRECAST DETAIL#2

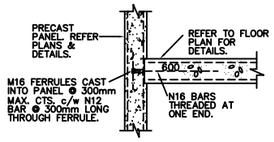

SLAB/PRECAST DETAIL#3

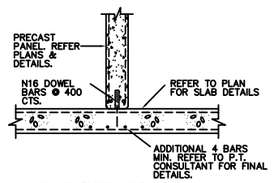

SLAB/PRECAST DETAIL#4

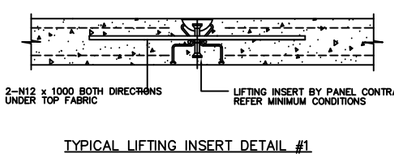

TYPICAL LIFTING INSERT DETAIL #1

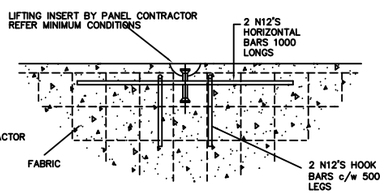

TYPICAL LIFTING INSERT DETAIL #2
FACE ELEVATION

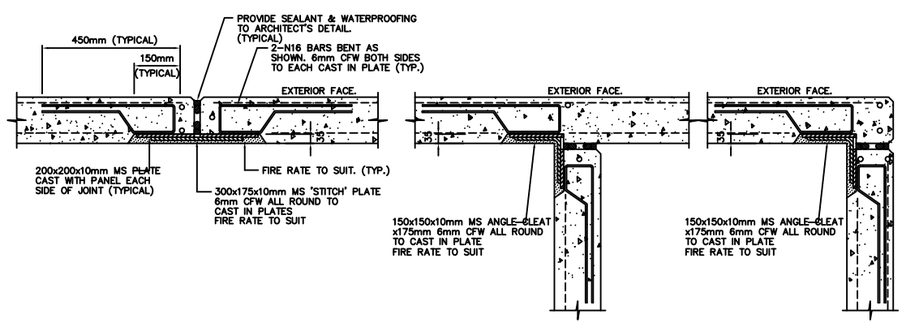

TYPICAL PANEL/PANEL CONNECTION DETAILS

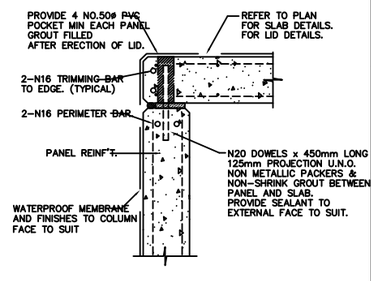

PRECAST LID DETAIL

REVISIONS:

No.	DATE	DESCRIPTION	APP'D

ARCHITECT

CLIENT

PROJECT
PROPOSED APARTMENTS

DRAWING
CONCRETE DETAILS

DESIGNED: R.R.	DATE:
DRAWN: R.R.	SCALE: 1 : 100
CHECKED: D.T.	PLOT SCALE: 1 : 100 on A1
APPROVED:	DRAWING No. / REV: A